



Lot 17


THE Chevy Chase

 Darnestown
Station


**CRAFTMARK
HOMES®**

THE Chevy Chase


Lot 17

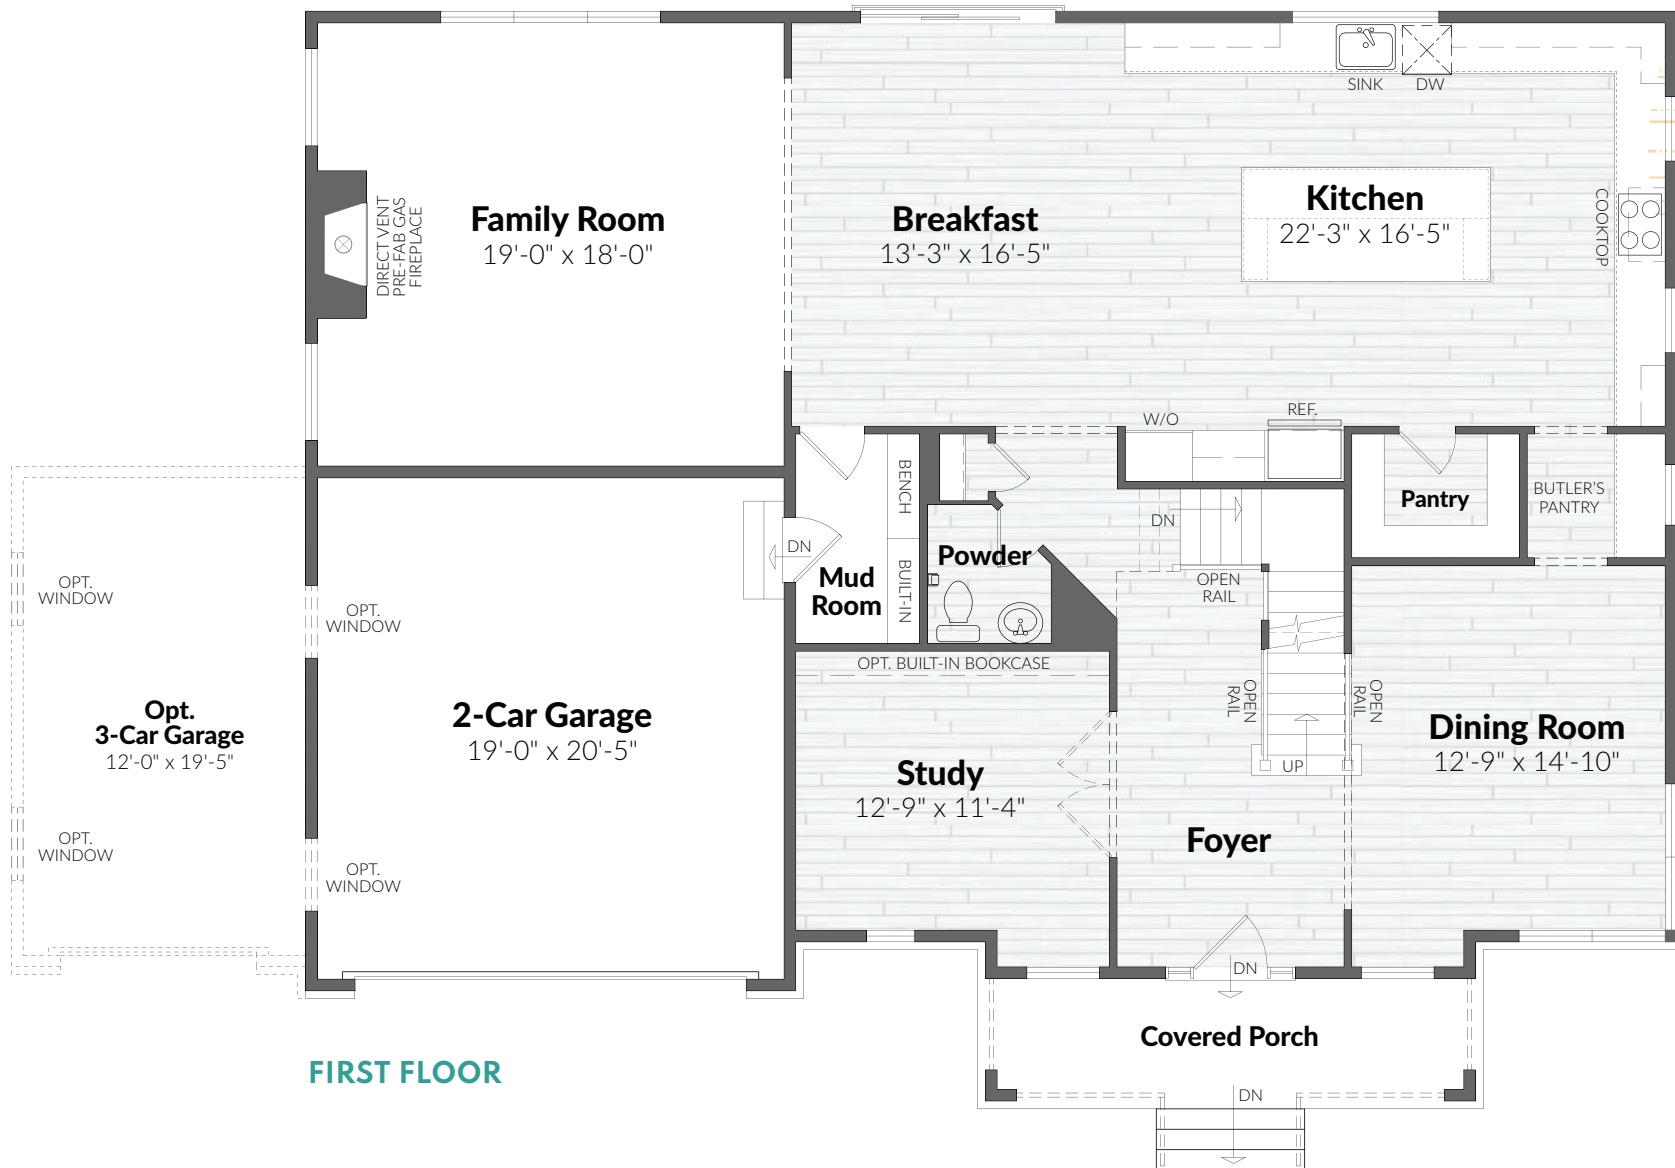

Hardwood locations shown are standard.

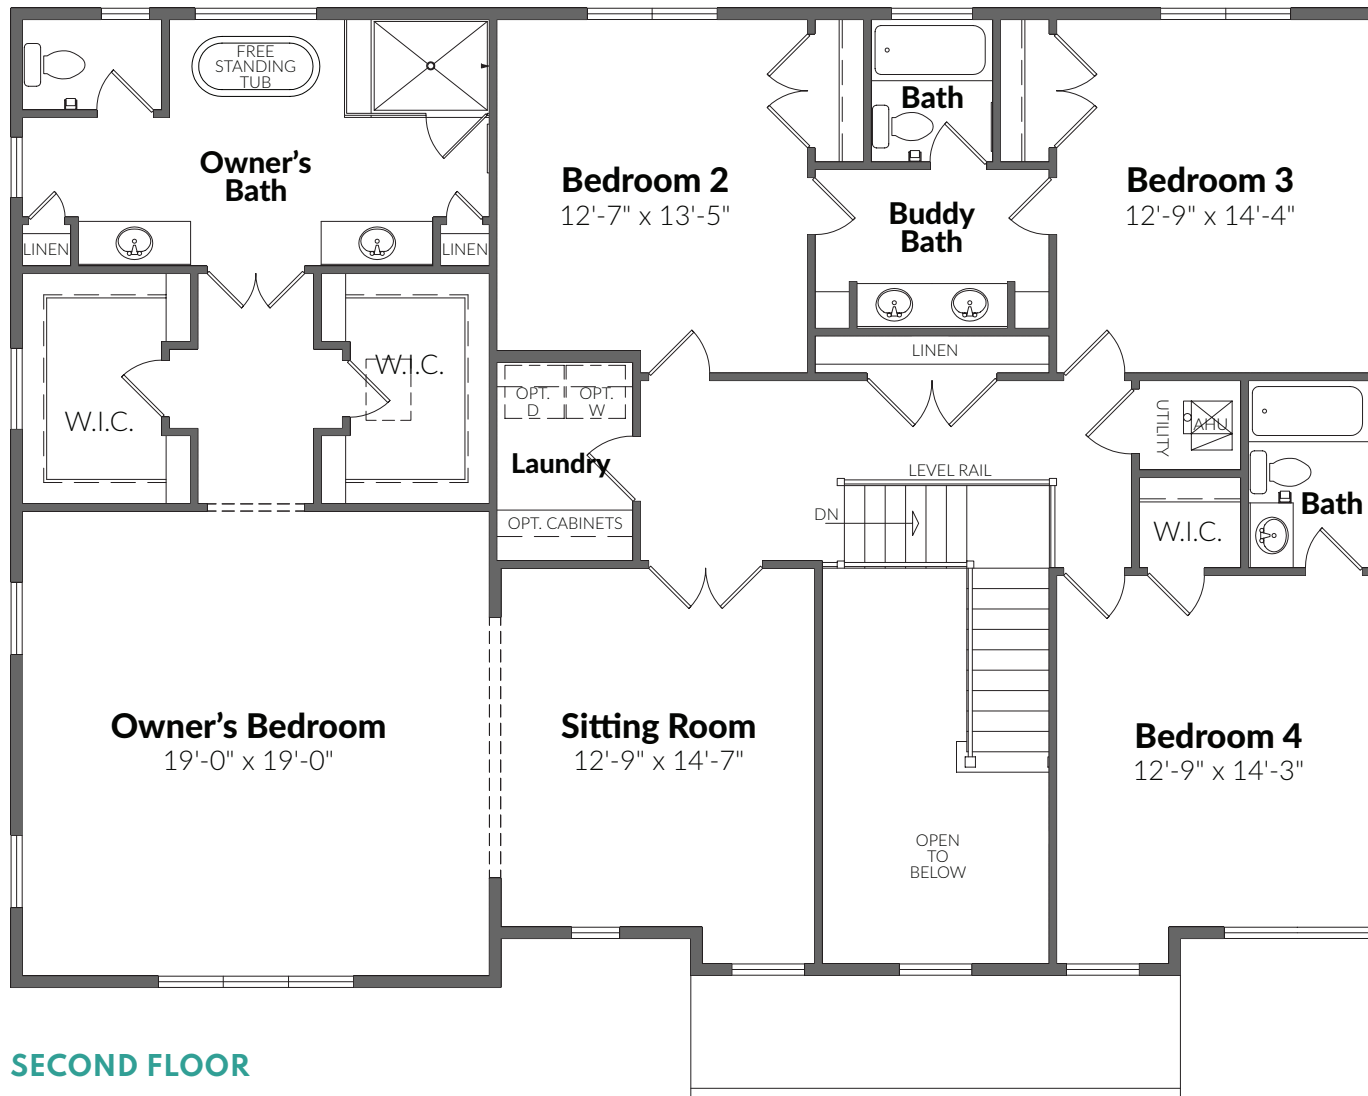

SECOND FLOOR

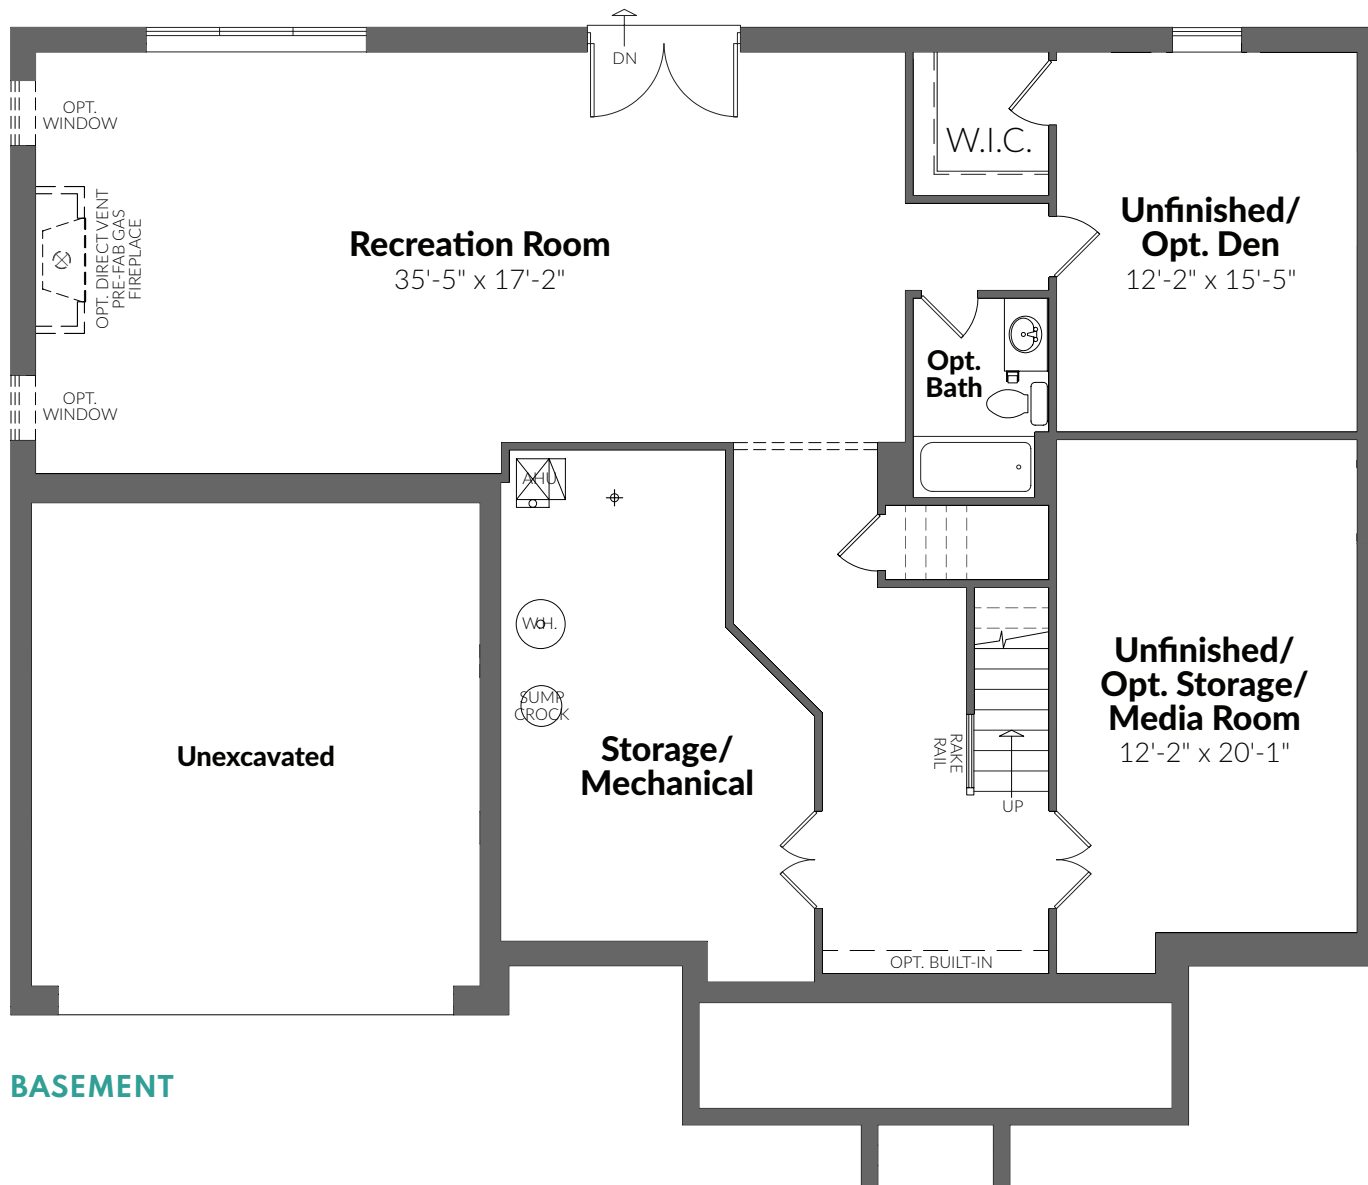

BASEMENT



10/21

All artist's renderings are concepts, may show optional features and are subject to change without notice. Ask Sales Manager for details. All floor plans and elevations are approximate and subject to change without notice. Room sizes and window configurations may vary with elevation. All dimensions noted represent widest point of room. Doors are not to scale and do not reflect actual door sizes.



**CRAFTMARK
HOMES®**