



Lot 19


THE Oakton

 Darnestown
Station

CRAFTMARK
HOMES®


THE Oakton

Lot 19

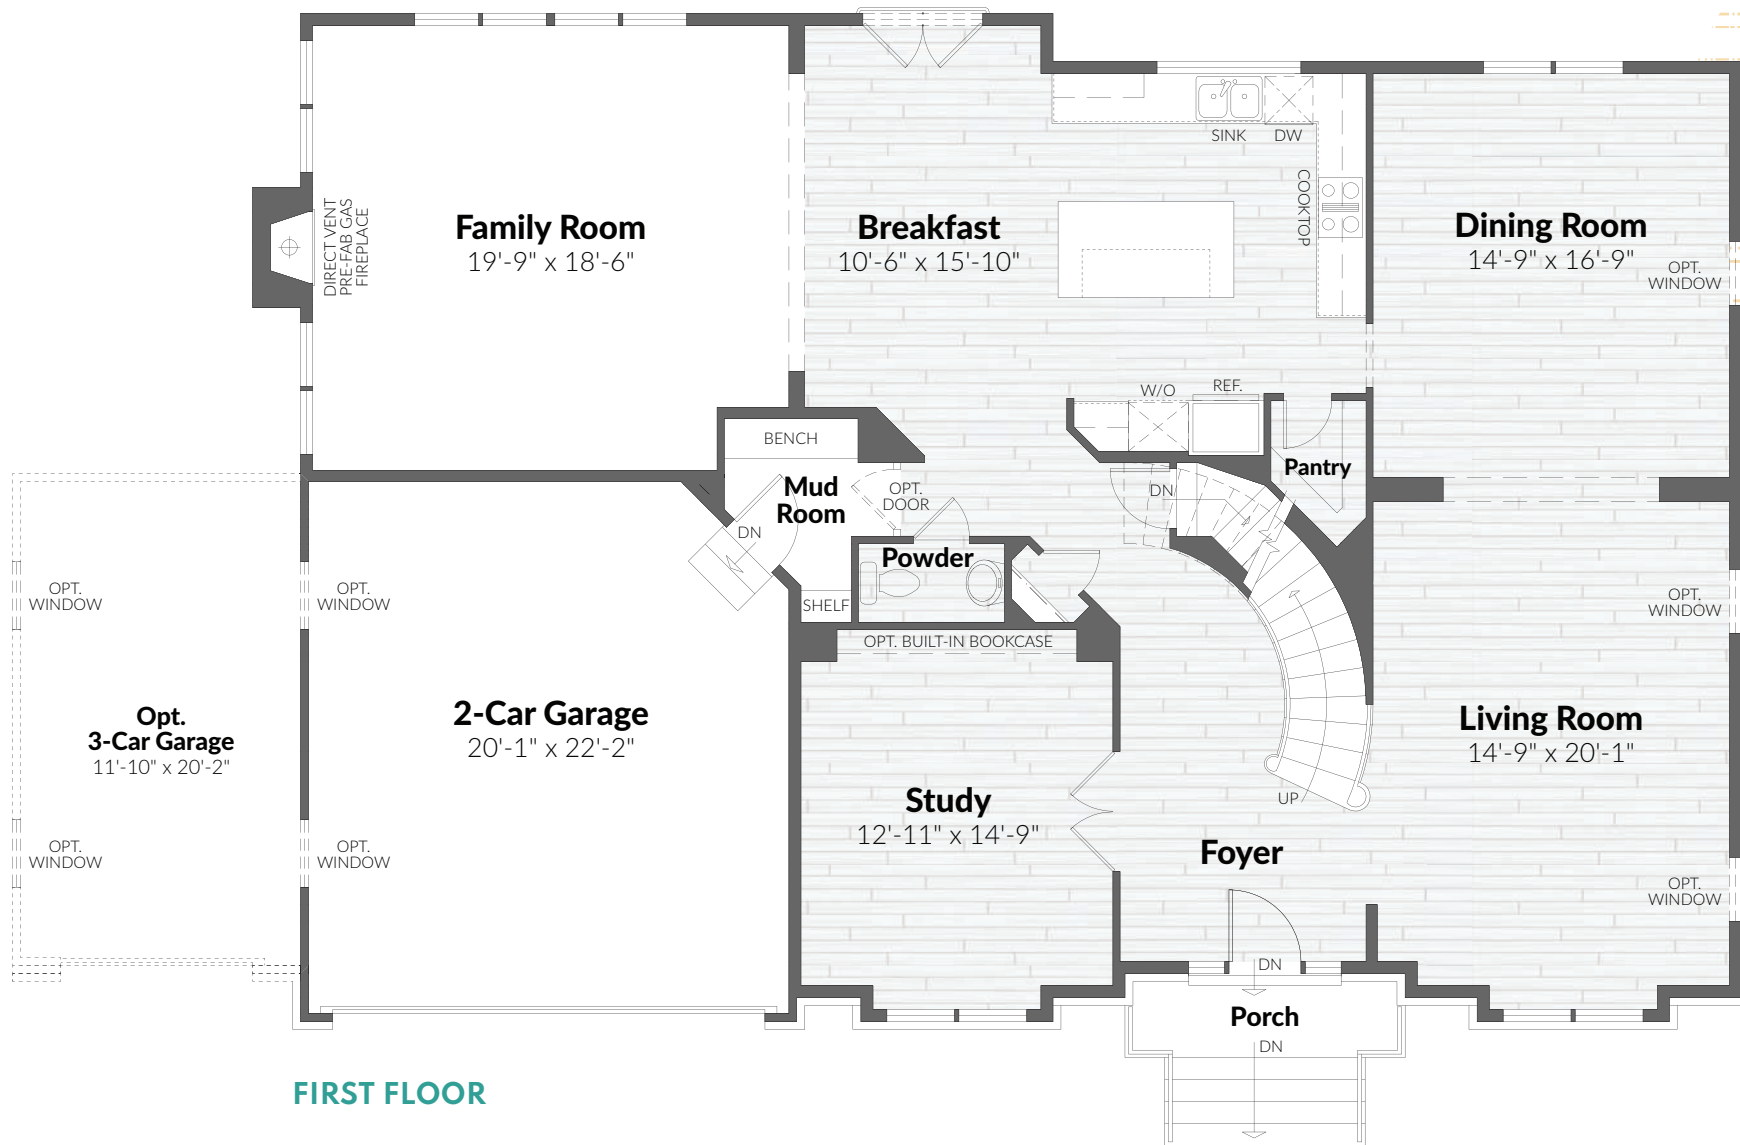


FIRST FLOOR

Hardwood locations shown are standard.

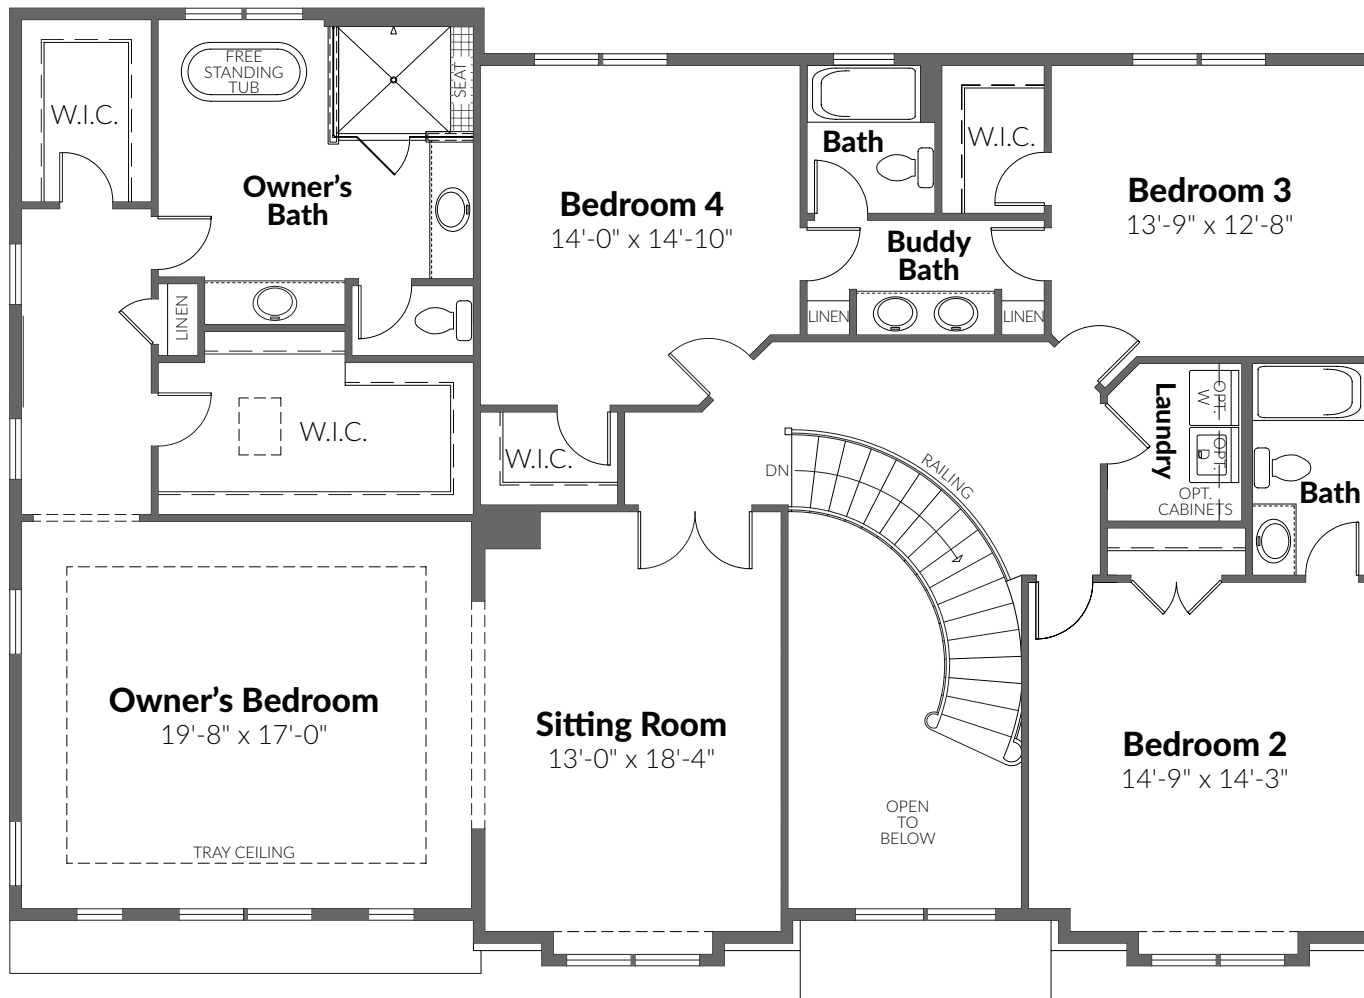

SECOND FLOOR

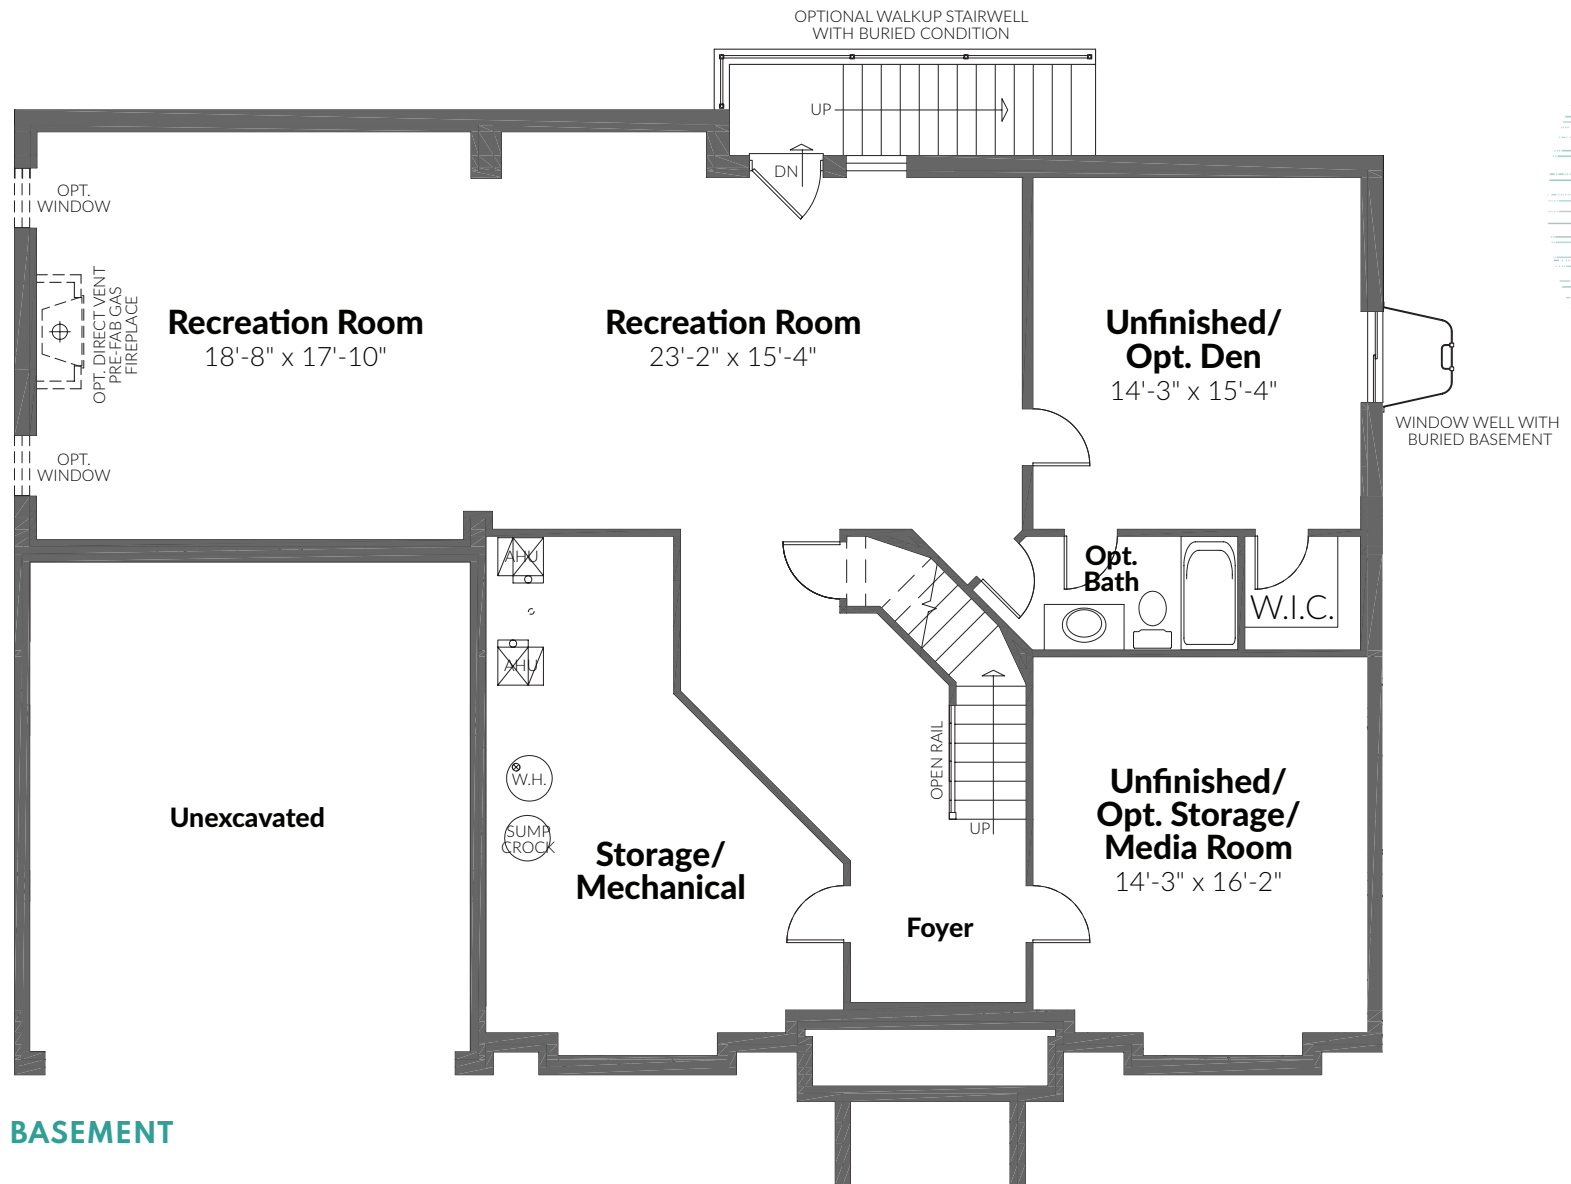

BASEMENT



All artist's renderings are concepts, may show optional features and are subject to change without notice. Ask Sales Manager for details. All floor plans and elevations are approximate and subject to change without notice. Room sizes and window configurations may vary with elevation. All dimensions noted represent widest point of room. Doors are not to scale and do not reflect actual door sizes.



**CRAFTMARK
HOMES®**



Lot 18


THE Oakton

 Darnestown
Station


CRAFTMARK
HOMES®

THE Oakton

Lot 18

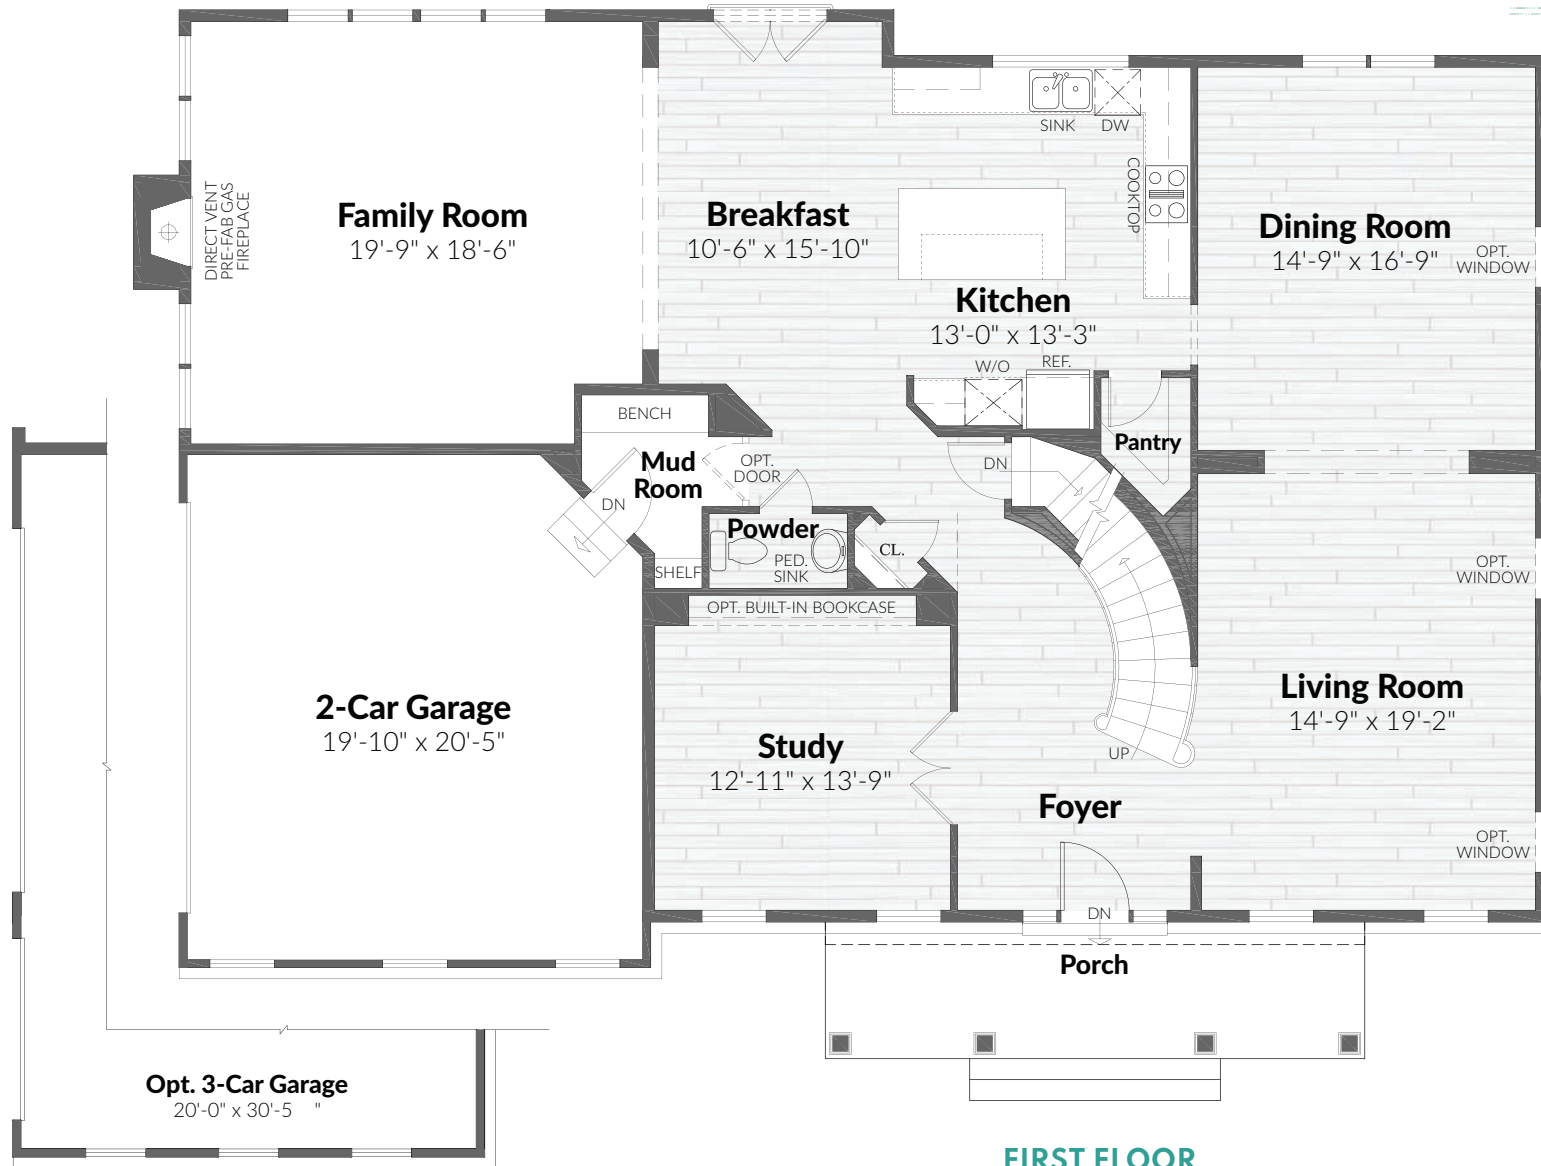

Hardwood locations shown are standard.

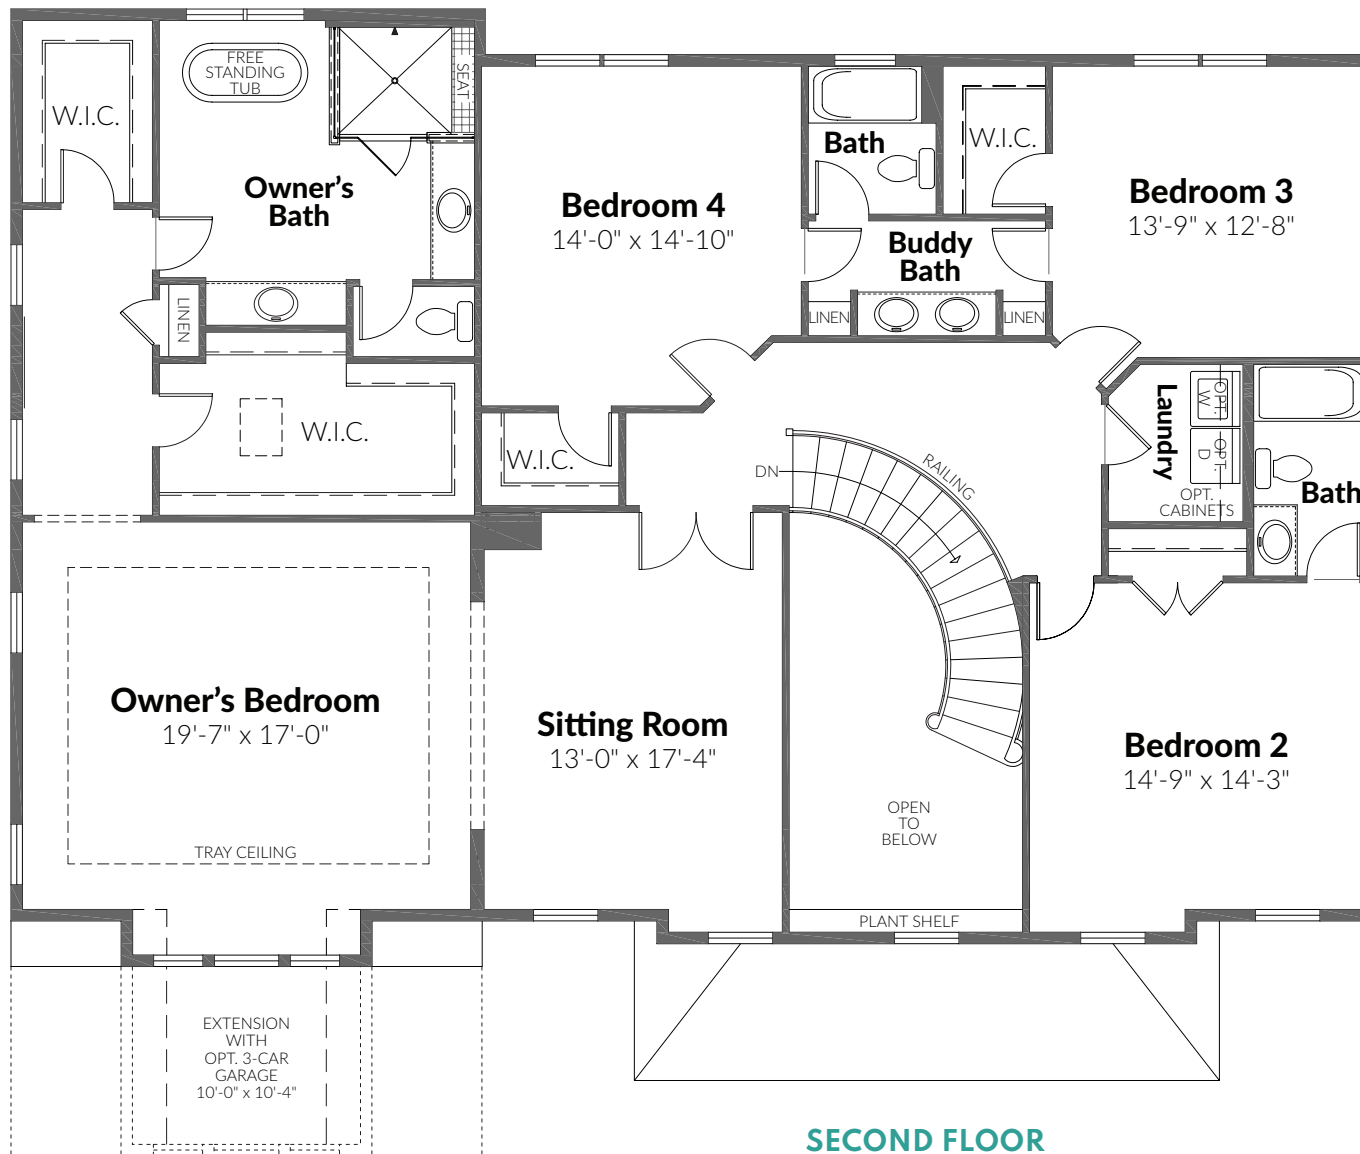

SECOND FLOOR

