



The Kenwood



Elevation 10
with optional Brick Front and Side Conservatory

Artist's Conception

CraftmarkHomes.com

Better homes. Better living.



Elevation 2
with optional Stone Front and Side Conservatory



Elevation 3
with optional Brick Front, Stone Accent and Living Room Masonry Fireplace

Craftmark Homes

All artist's renderings are concepts, may show optional features and are subject to change without notice. Ask Sales Manager for details.
All floor plans and elevations are approximate and subject to change without notice. Room sizes and window configurations may vary
with elevation. All dimensions noted represent widest point of room. Doors are not to scale and do not reflect actual door sizes.



Elevation 4

with optional Brick Front, Side Sunroom, and Bowed Bay Windows



Elevation 5

with optional Brick Front, Stone Accent and Living Room Masonry Fireplace




Craftmark Homes


All artist's renderings are concepts, may show optional features and are subject to change without notice. Ask Sales Manager for details.
All floor plans and elevations are approximate and subject to change without notice. Room sizes and window configurations may vary with elevation. All dimensions noted represent widest point of room. Doors are not to scale and do not reflect actual door sizes.

MHBR# 451 | 03/17

CraftmarkHomes.com

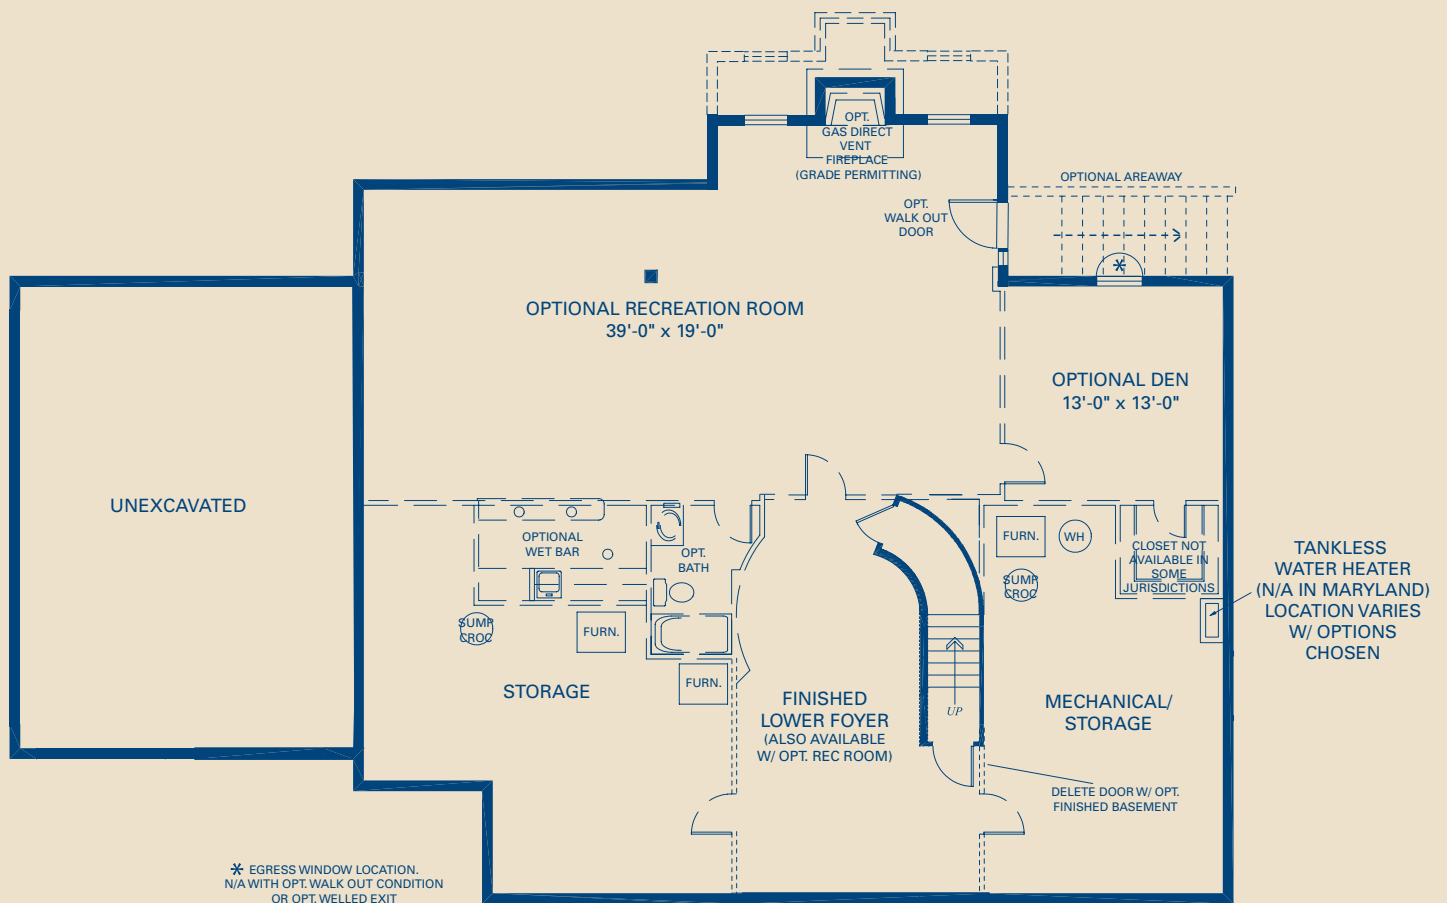


BASEMENT FLOOR PLAN

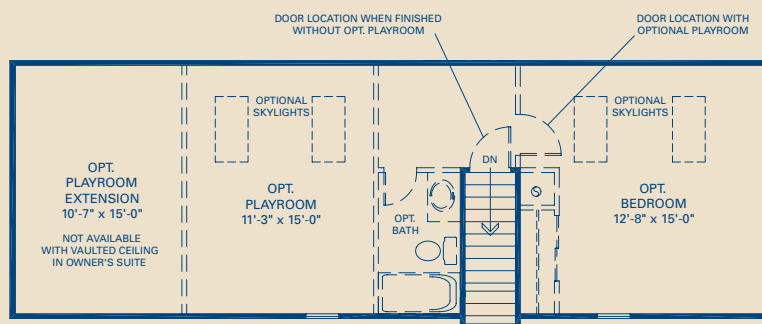


OPTIONAL ATTIC FLOOR PLAN

NOTE: NOT AVAILABLE WITH OPTIONAL HIP ROOF ELEVATION #5

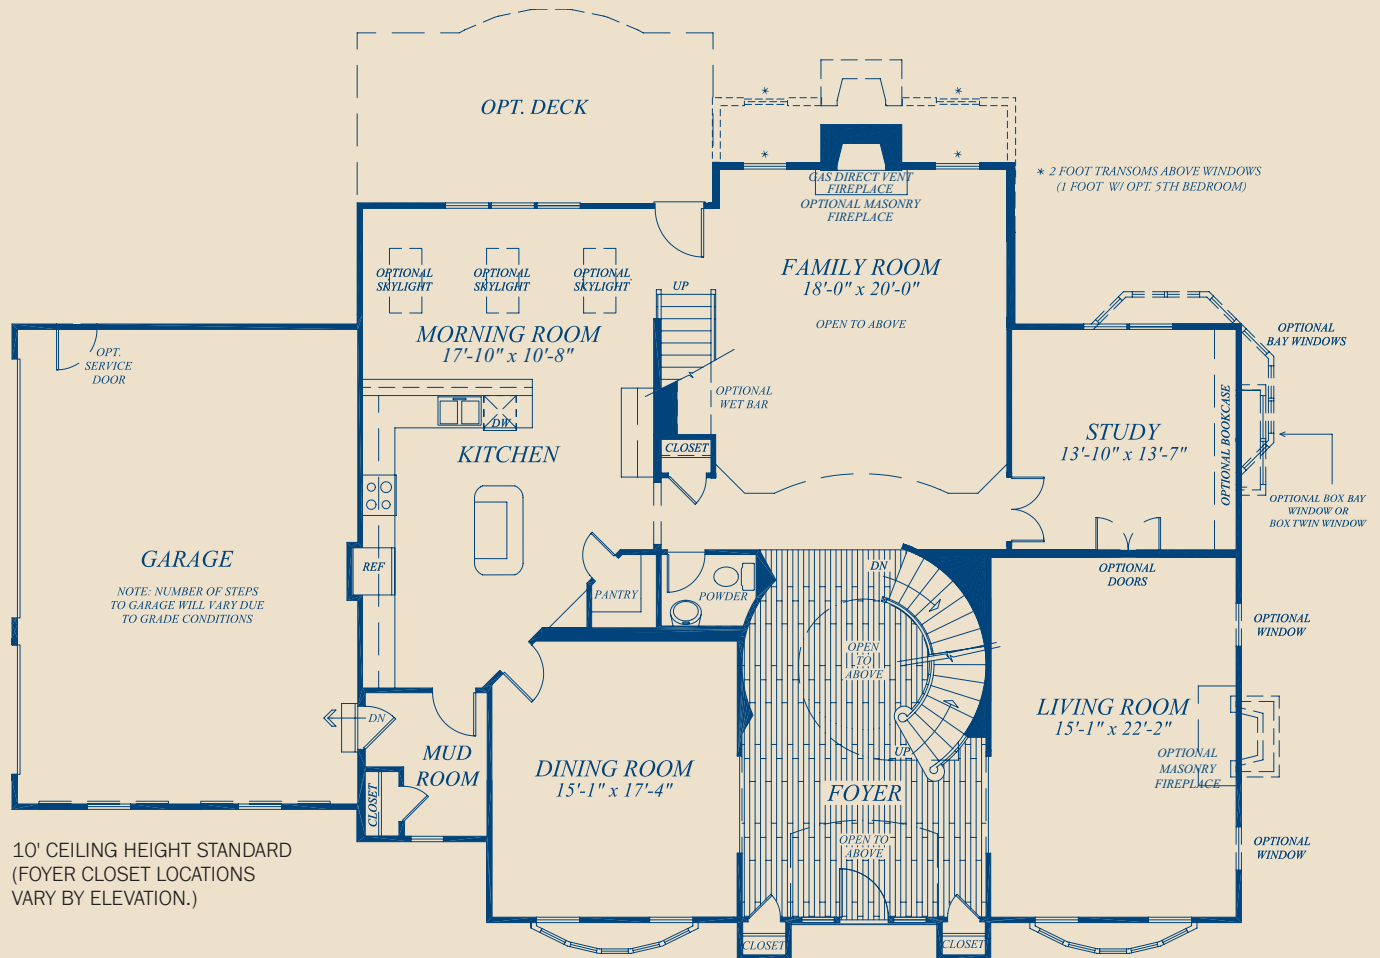

10' CEILING HEIGHT STANDARD
(FOYER CLOSET LOCATIONS
VARY BY ELEVATION.)


FIRST FLOOR PLAN

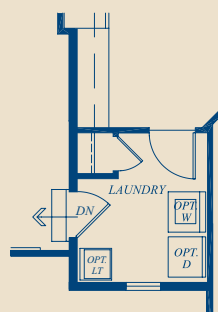


**OPTIONAL FIRST FLOOR
LAUNDRY WITH OPTIONAL
INDIVIDUAL BATH LAYOUT**

Craftmark Homes


All artist's renderings are concepts, may show optional features and are subject to change without notice. Ask Sales Manager for details.
All floor plans and elevations are approximate and subject to change without notice. Room sizes and window configurations may vary with elevation. All dimensions noted represent widest point of room. Doors are not to scale and do not reflect actual door sizes.

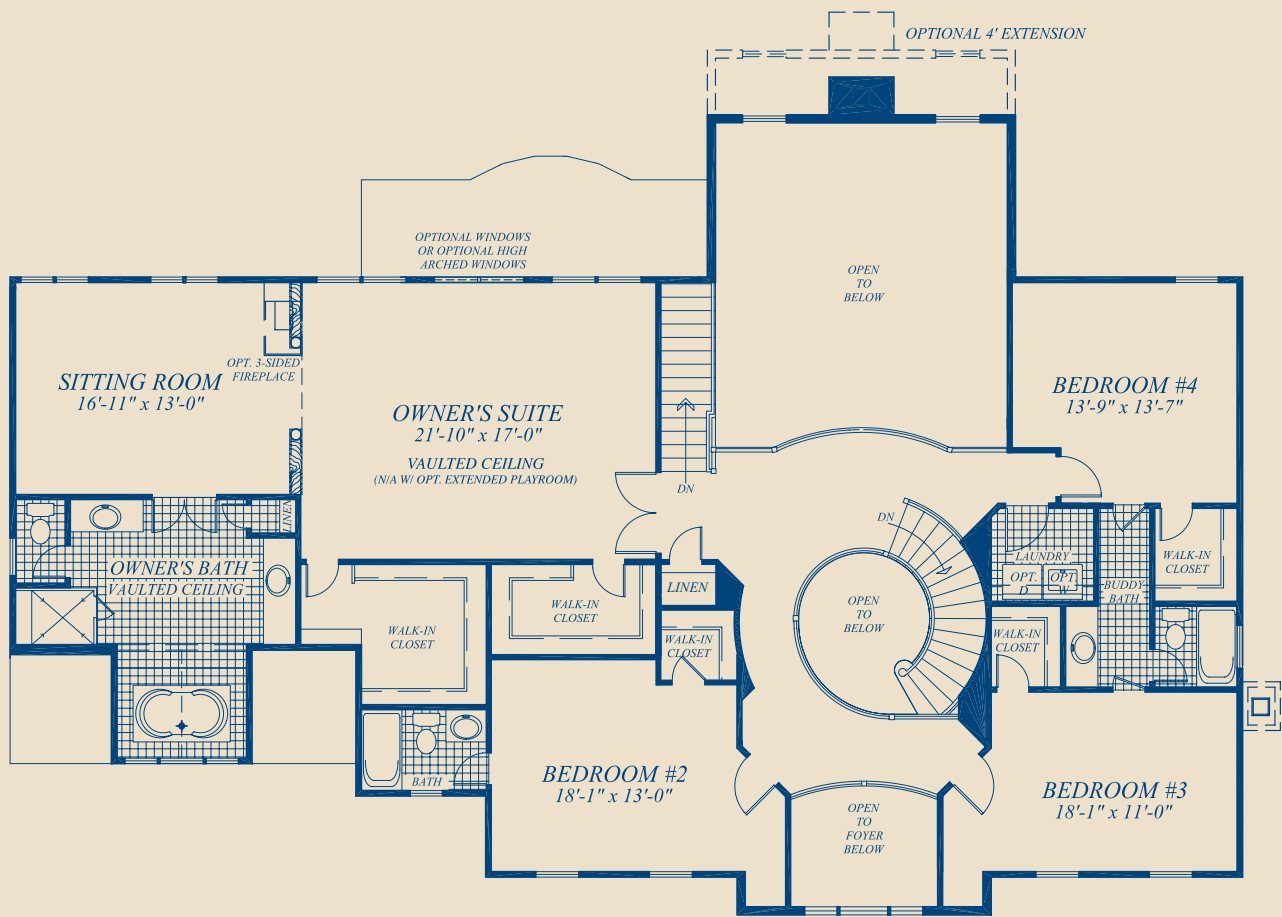

SECOND FLOOR PLAN
9' CEILING HEIGHT STANDARD

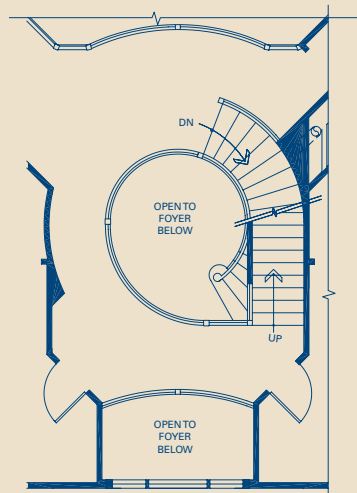

SECOND FLOOR HALLWAY PLAN
WITH OPTIONAL ATTIC
SHOWN WITH ELEVATION #10

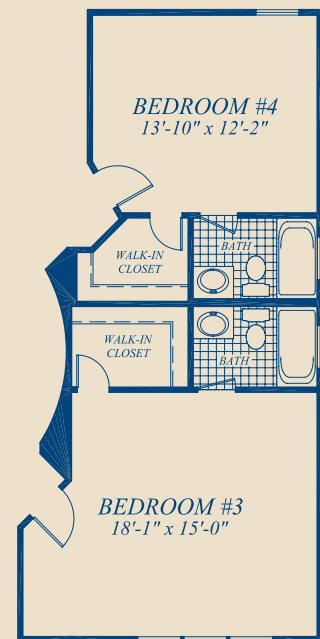

SECOND FLOOR PLAN
WITH OPTIONAL
INDIVIDUAL BATH LAYOUT
SHOWN WITH ELEVATION #10